# RECONSTRUCTION OF DERBY STREET

## FROM POND PARK ROAD TO CUSHING STREET
## HINGHAM, MA

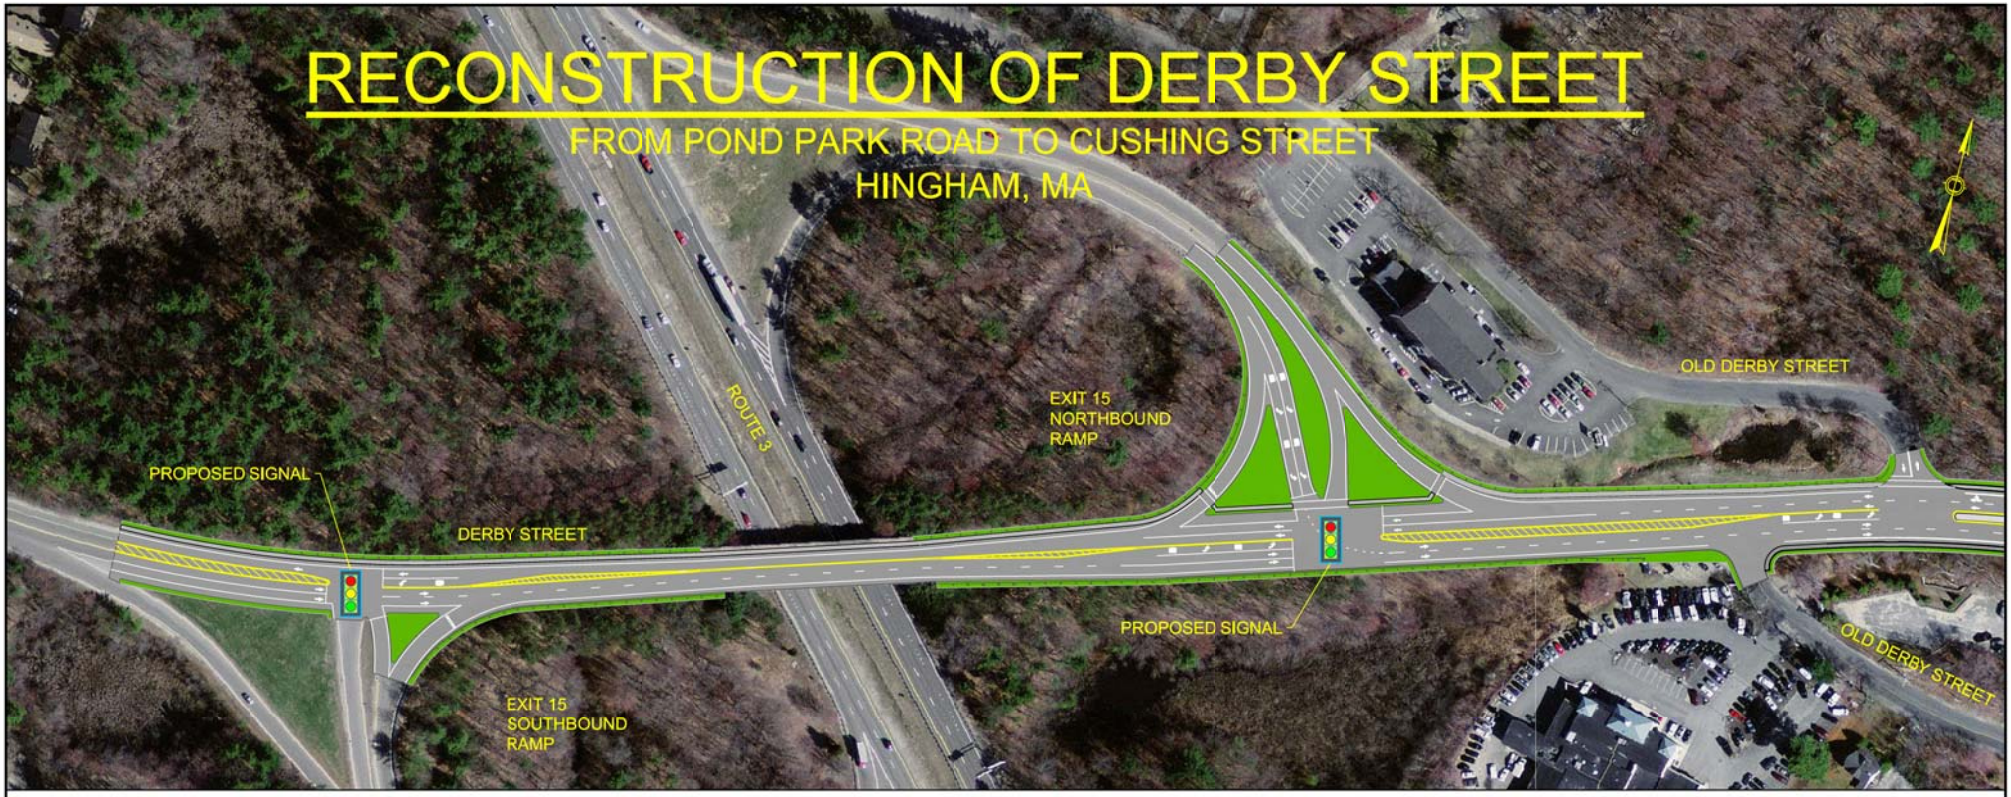


0 60 100 200 300
SCALE: 1" = 60'